


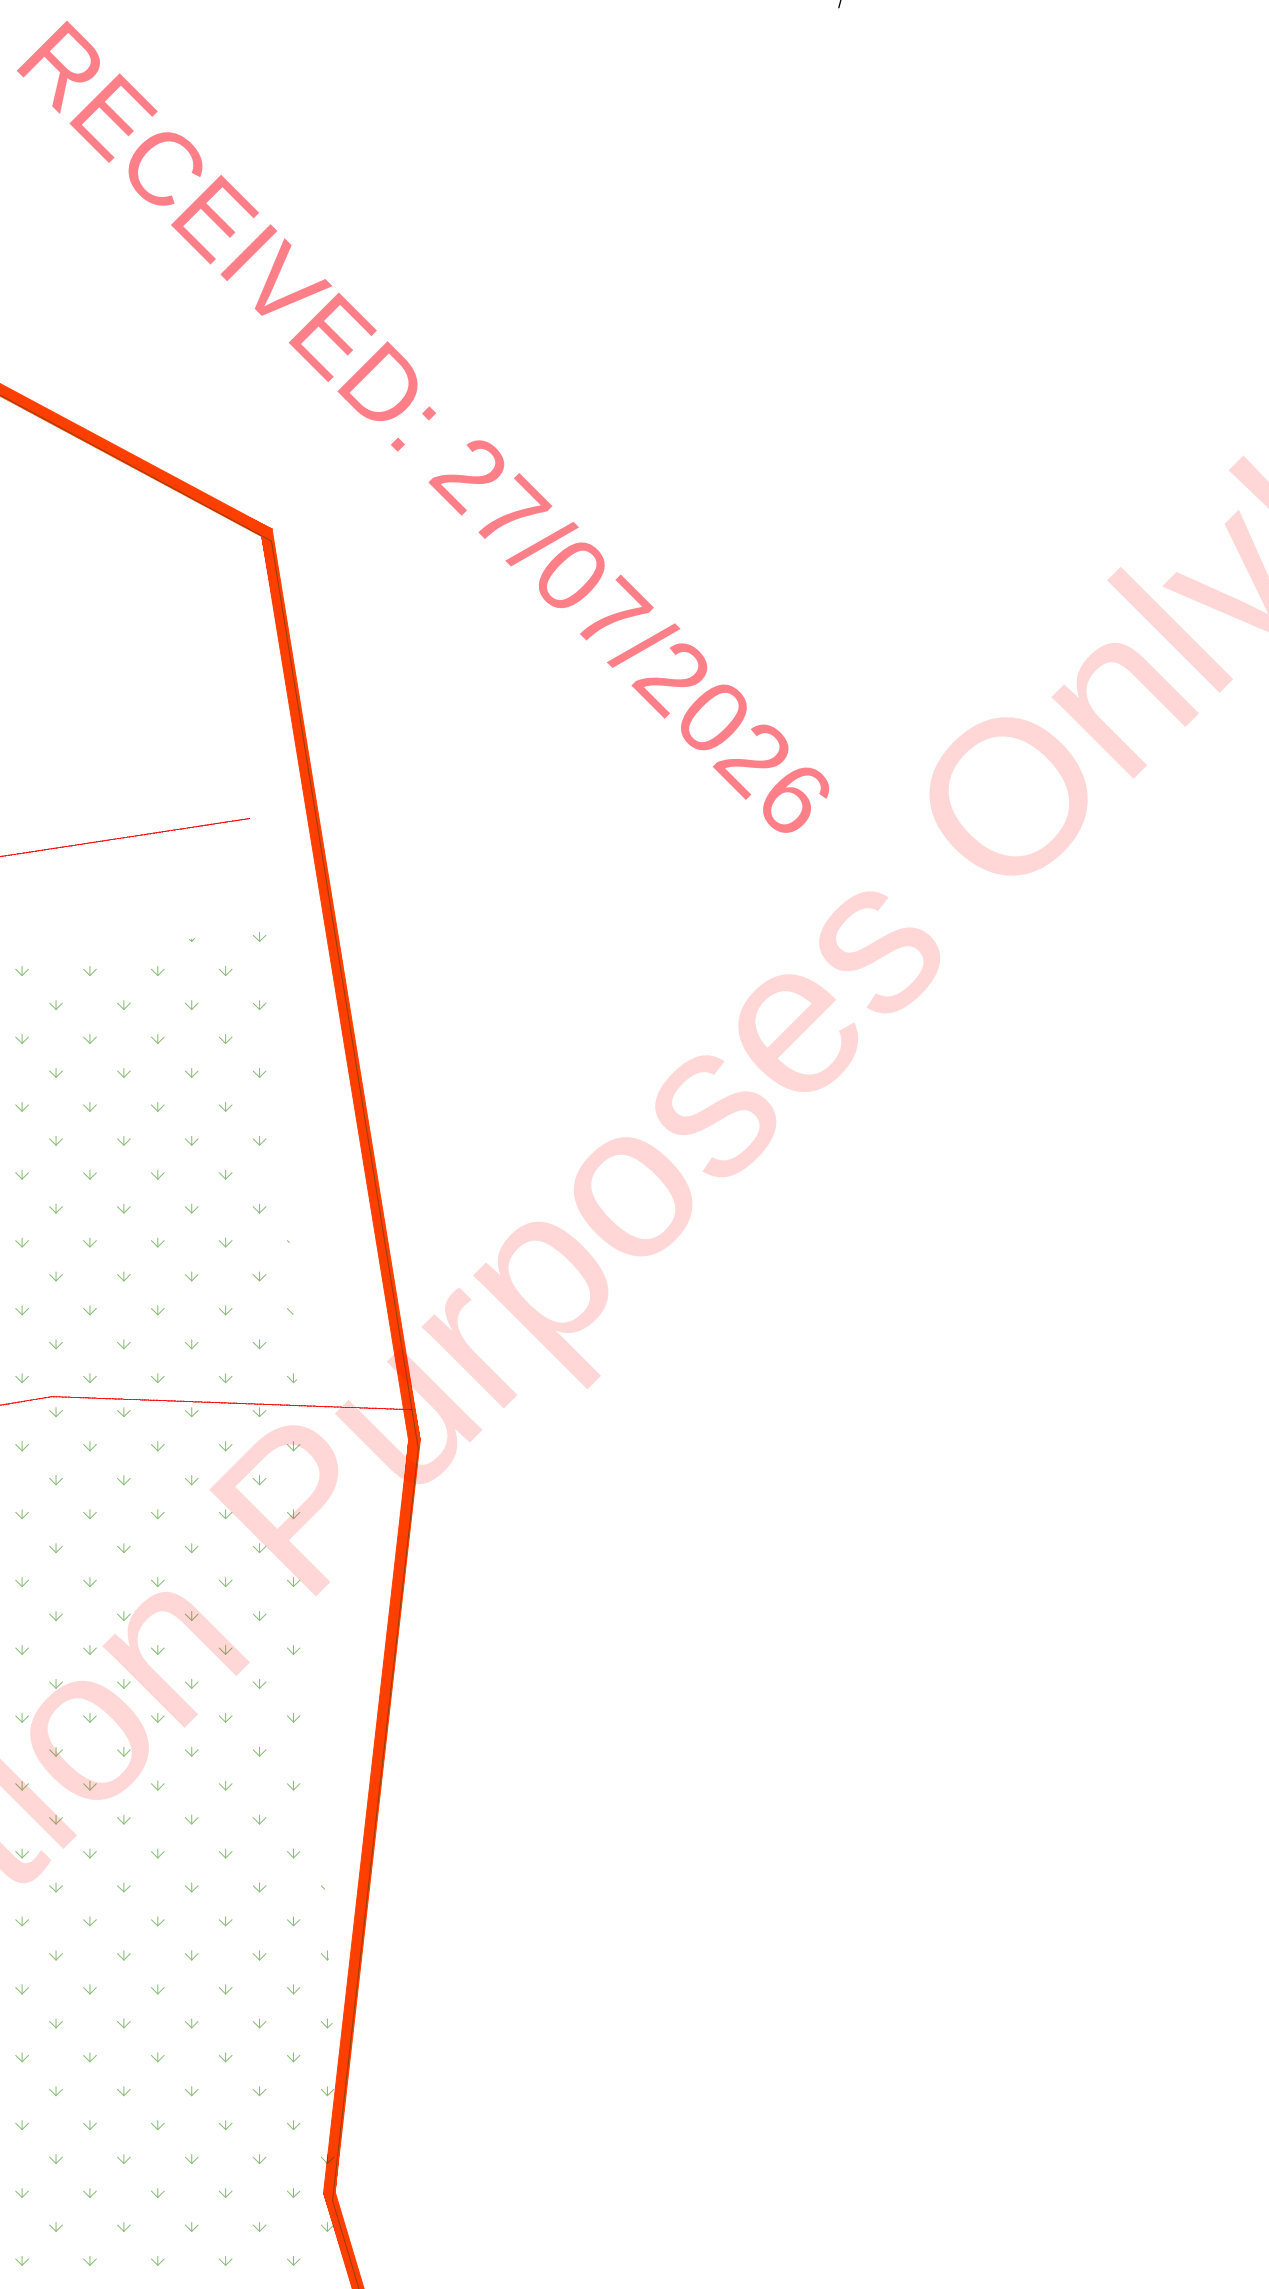

FI Response

Project:	<i>Residential Development, at Maypark House, Maypark Lane, Waterford X91 WV18</i>
Architect:	<i>MDP + Partners Architects</i>
Drawing Title:	<i>Proposed Drainage Layout Sheet 2 of 2</i>

Sheet size:	A1
Date:	July 2026
Scale:	As Shown
Dwg. No.	2026-22-02